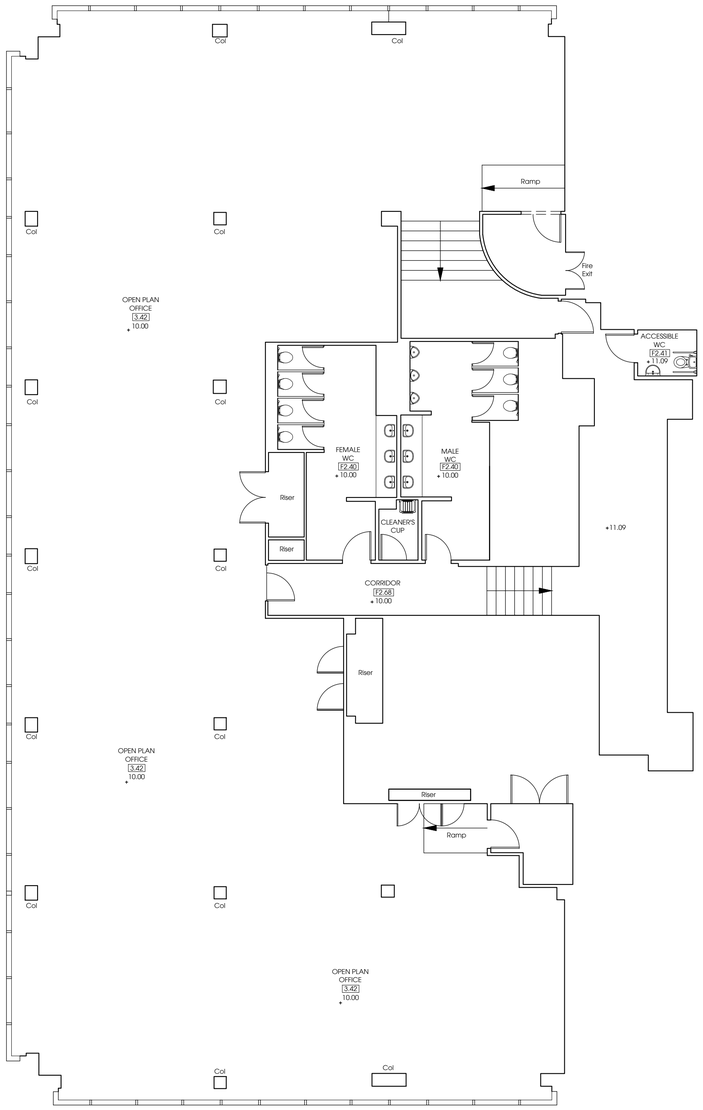

Fourth Floor (West)

Scale Bar (m)

0 1 2 3 4 5

INDICATIVE ONLY

NOTES

1) ALL DIMENSIONS TO BE CHECKED ON SITE AND NOT SCALED FROM THIS DRAWING.
2) HOLLIS SHALL BE INFORMED IN WRITING OF ANY DISCREPANCIES.
3) ALL DIMENSIONS ARE IN METRES ONLY.
4) PLAN CONTAINS ORDNANCE SURVEY MAP DATA. ©CROWN COPYRIGHT 2020. ALL RIGHTS RESERVED. LICENSE NUMBER 100022432

KEY

A	Alarm	h	Height
A/C	Air Conditioner	HB	Hand Basin
AH	Arch Height	HR	Handrail
AL	Arch Level	IC	Inspection Cover
ASH	Arch Spring Height	IRF	Iron Railing Fence
ASL	Arch Spring Level	JB	Junction Box
ATM	Automated Teller Machine	L	Light
B	Bollard	LB	Litter Bin
BGP	Break Glass Point	Max	Maximum
BH	Floor To Beam Height	Min	Minimum
Br	Brick	O/H	Overhead
BRW	Brick Retaining Wall	OBF	Open Boarded Fence
BSL	Beam Soffit Level	OSBM	Ordnance Survey Bench Mark
BW	Brick Wall	P	Post
BWF	Barbed Wire Fence	PLI	Pavement Light
CBF	Close Boarded Fence	PRF	Post and Rail Fence
CCTV	Closed Circuit Television	PS	Paving Stones
CH	Cill To Head Height	PWF	Post and Wire Fence
Chy	Chimney	Rad	Radiator
CIF	Corrugated Iron Fence	RDM	Recessed Door Mat
CL	Cover Level	RSD	Roller Shutter Door
CLF	Chain Link Fence	RSJ	Rolled Steel Joist
Col	Column	RWP	Rain Water Pipe
Conc	Concrete	SB	Sign Board
CoW	Cable on Wall	SBM	Site Bench Mark
CPS	Concrete Paving Slabs	SC	Stop Cock
Cup	Cupboard	SF	Security Fence
DH	Door Height	SH	Spring Height
DP	Down Pipe	SK	Skylight
DrC	Drainage Channel	SO	Smoke Outlet
DRH	Duct Height	SP	Sign Post
EJB	Electrical Junction Box	SS	Security Sensor
EM	Electricity Meter	T	Telephone
ESG	Electrical Switchgear	TBM	Temporary Bench Mark
FA	Fire Alarm	ToW	Top Of Wall
FB	Flower Bed	Typ	Typical
FC	Floor To Cill Height	UTL	Unable To Lift
FE	Fire Extinguisher	V	Vent
FHR	Fire Hose Reel	VP	Vent Pipe
FL	Floor Level	W	Window
FlF	Floodlight	WCL	Window Cill Level
G	Gully	WH	Water Heater
GC	Gas Cock	WHL	Window Head Level
GM	Gas Meter	WM	Water Meter
GV	Gas Valve		

FLOOR PLAN SYMBOLS

- 25.50 — Spot Level
- 3.20 — Floor To Sofft Height
- F2.50 — Floor To False Ceiling Height
- 25.00 — Sofft Level
- F23.00 — False Ceiling Level
- Stair Arrow (points up)
- Structural Overhead Slope (points up)
- Non-Structural Overhead Slope (points up)
- Roof Slope (points down)
- Structural Ceiling Vault/Half Vault
- Non-Structural Ceiling Vault/Half Vault

REVISIONS

REV.	DATE	AMENDMENTS	INITIAL

THIS DRAWING IS FOR THE FOLLOWING PURPOSE ONLY:
PRELIMINARY ☐ TENDER ☐ CONSTRUCTION ☐
SKETCH ☐ MEASURED SURVEY ☒ CONTRACT ☐

TITLE

FLOOR PLAN

CLIENT

Lasalle Investment Management
One Curzon Street
London
UK

PROJECT NAME

Fourth Floor (West)
2 London Bridge
London
SE1 9RA

HOLLIS
RICS
140 London Wall
London
EC2Y 5DN
T +44 20 7622 9555
W hollisglobal.com

DATE	DRAWN BY
20.02.2020	MR
SCALE 1:100 @A1	CHECKED TP

PROJECT	ORIGINATOR	VOLUME/ ZONE/BLDG	LEVEL	FILE TYPE
QA-79356	HLS	00	04	M2
DISCIPLINE/ROLE	NUMBER		STATUS	REVISION
G	10200		A7	