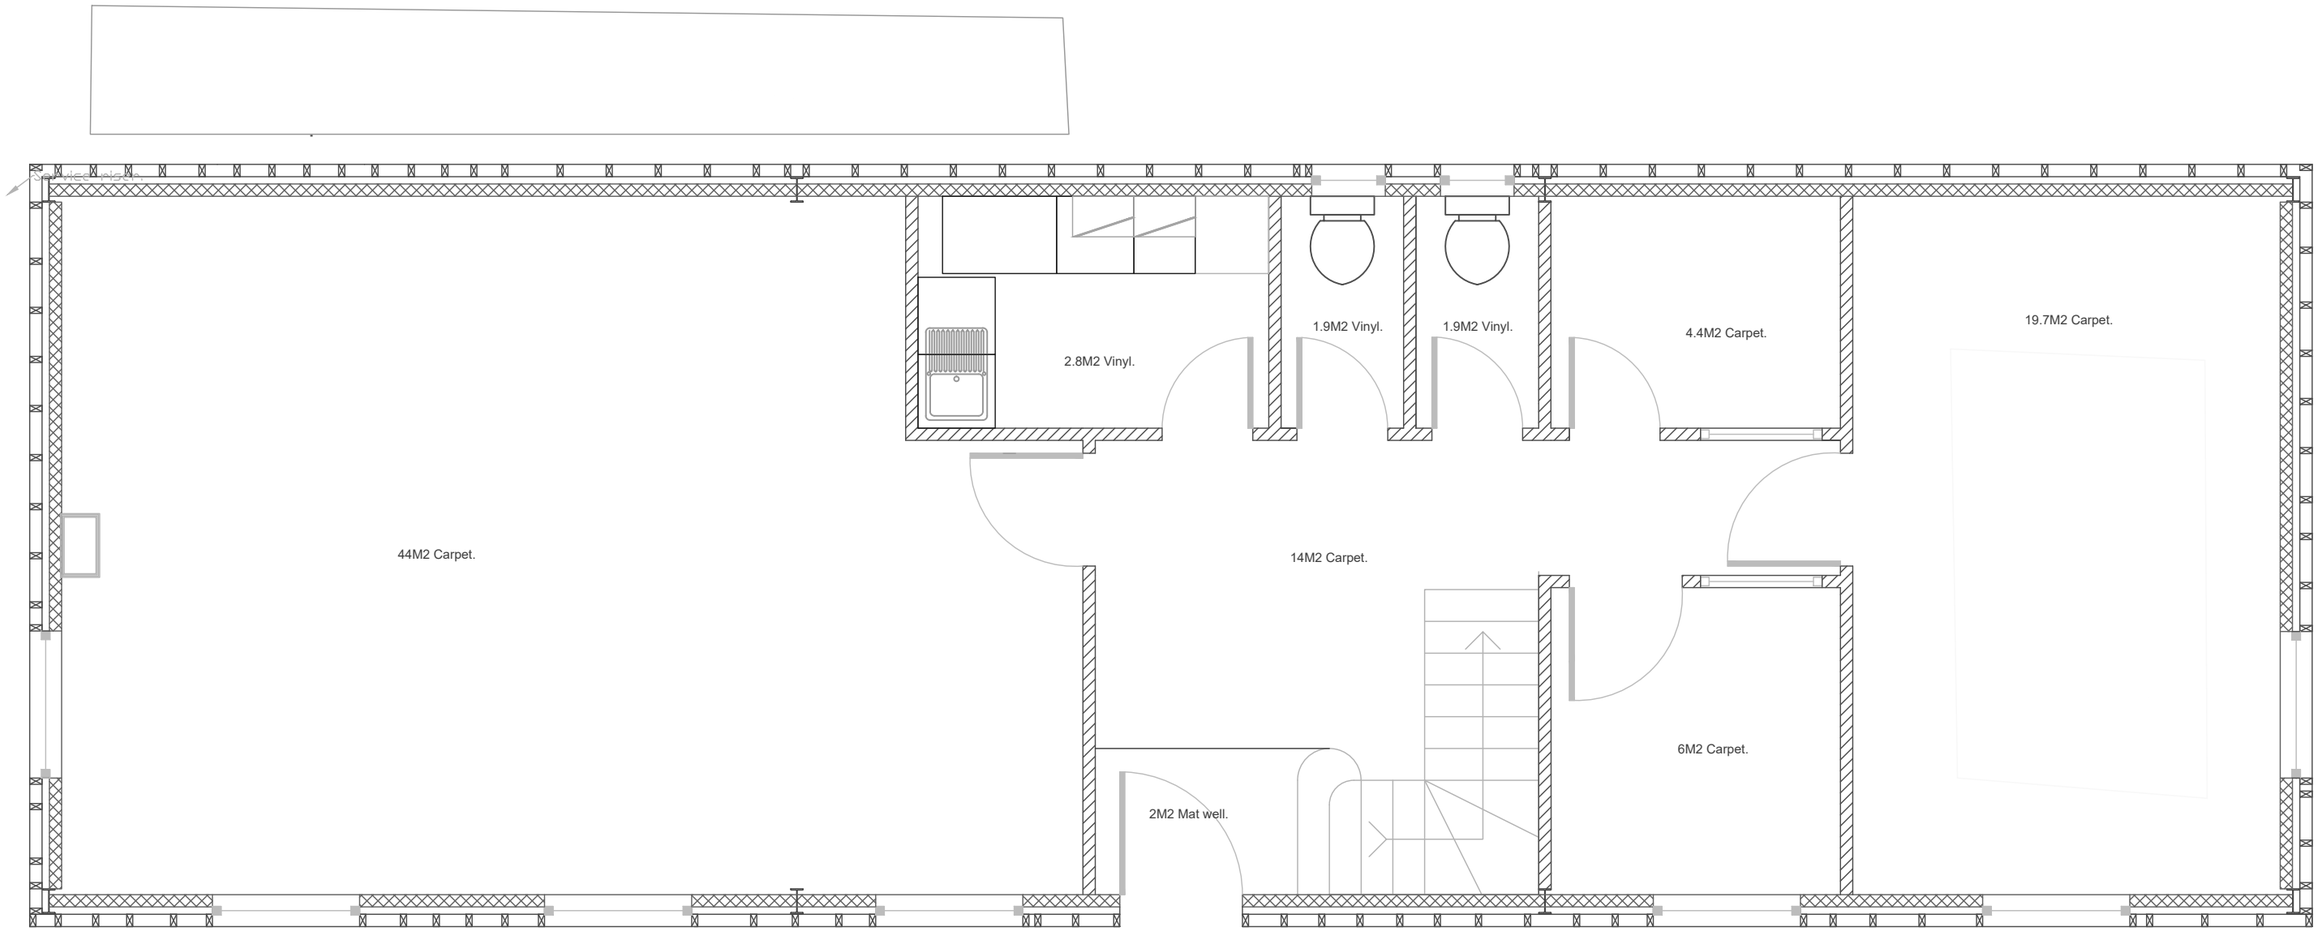

Copas Farms.	
Building ref,	Hedsor Top.
Drawing ref,	Ground floor V2.
Drawn by,	MJR
Scale,	1:50@A3
Date,	Nov 16