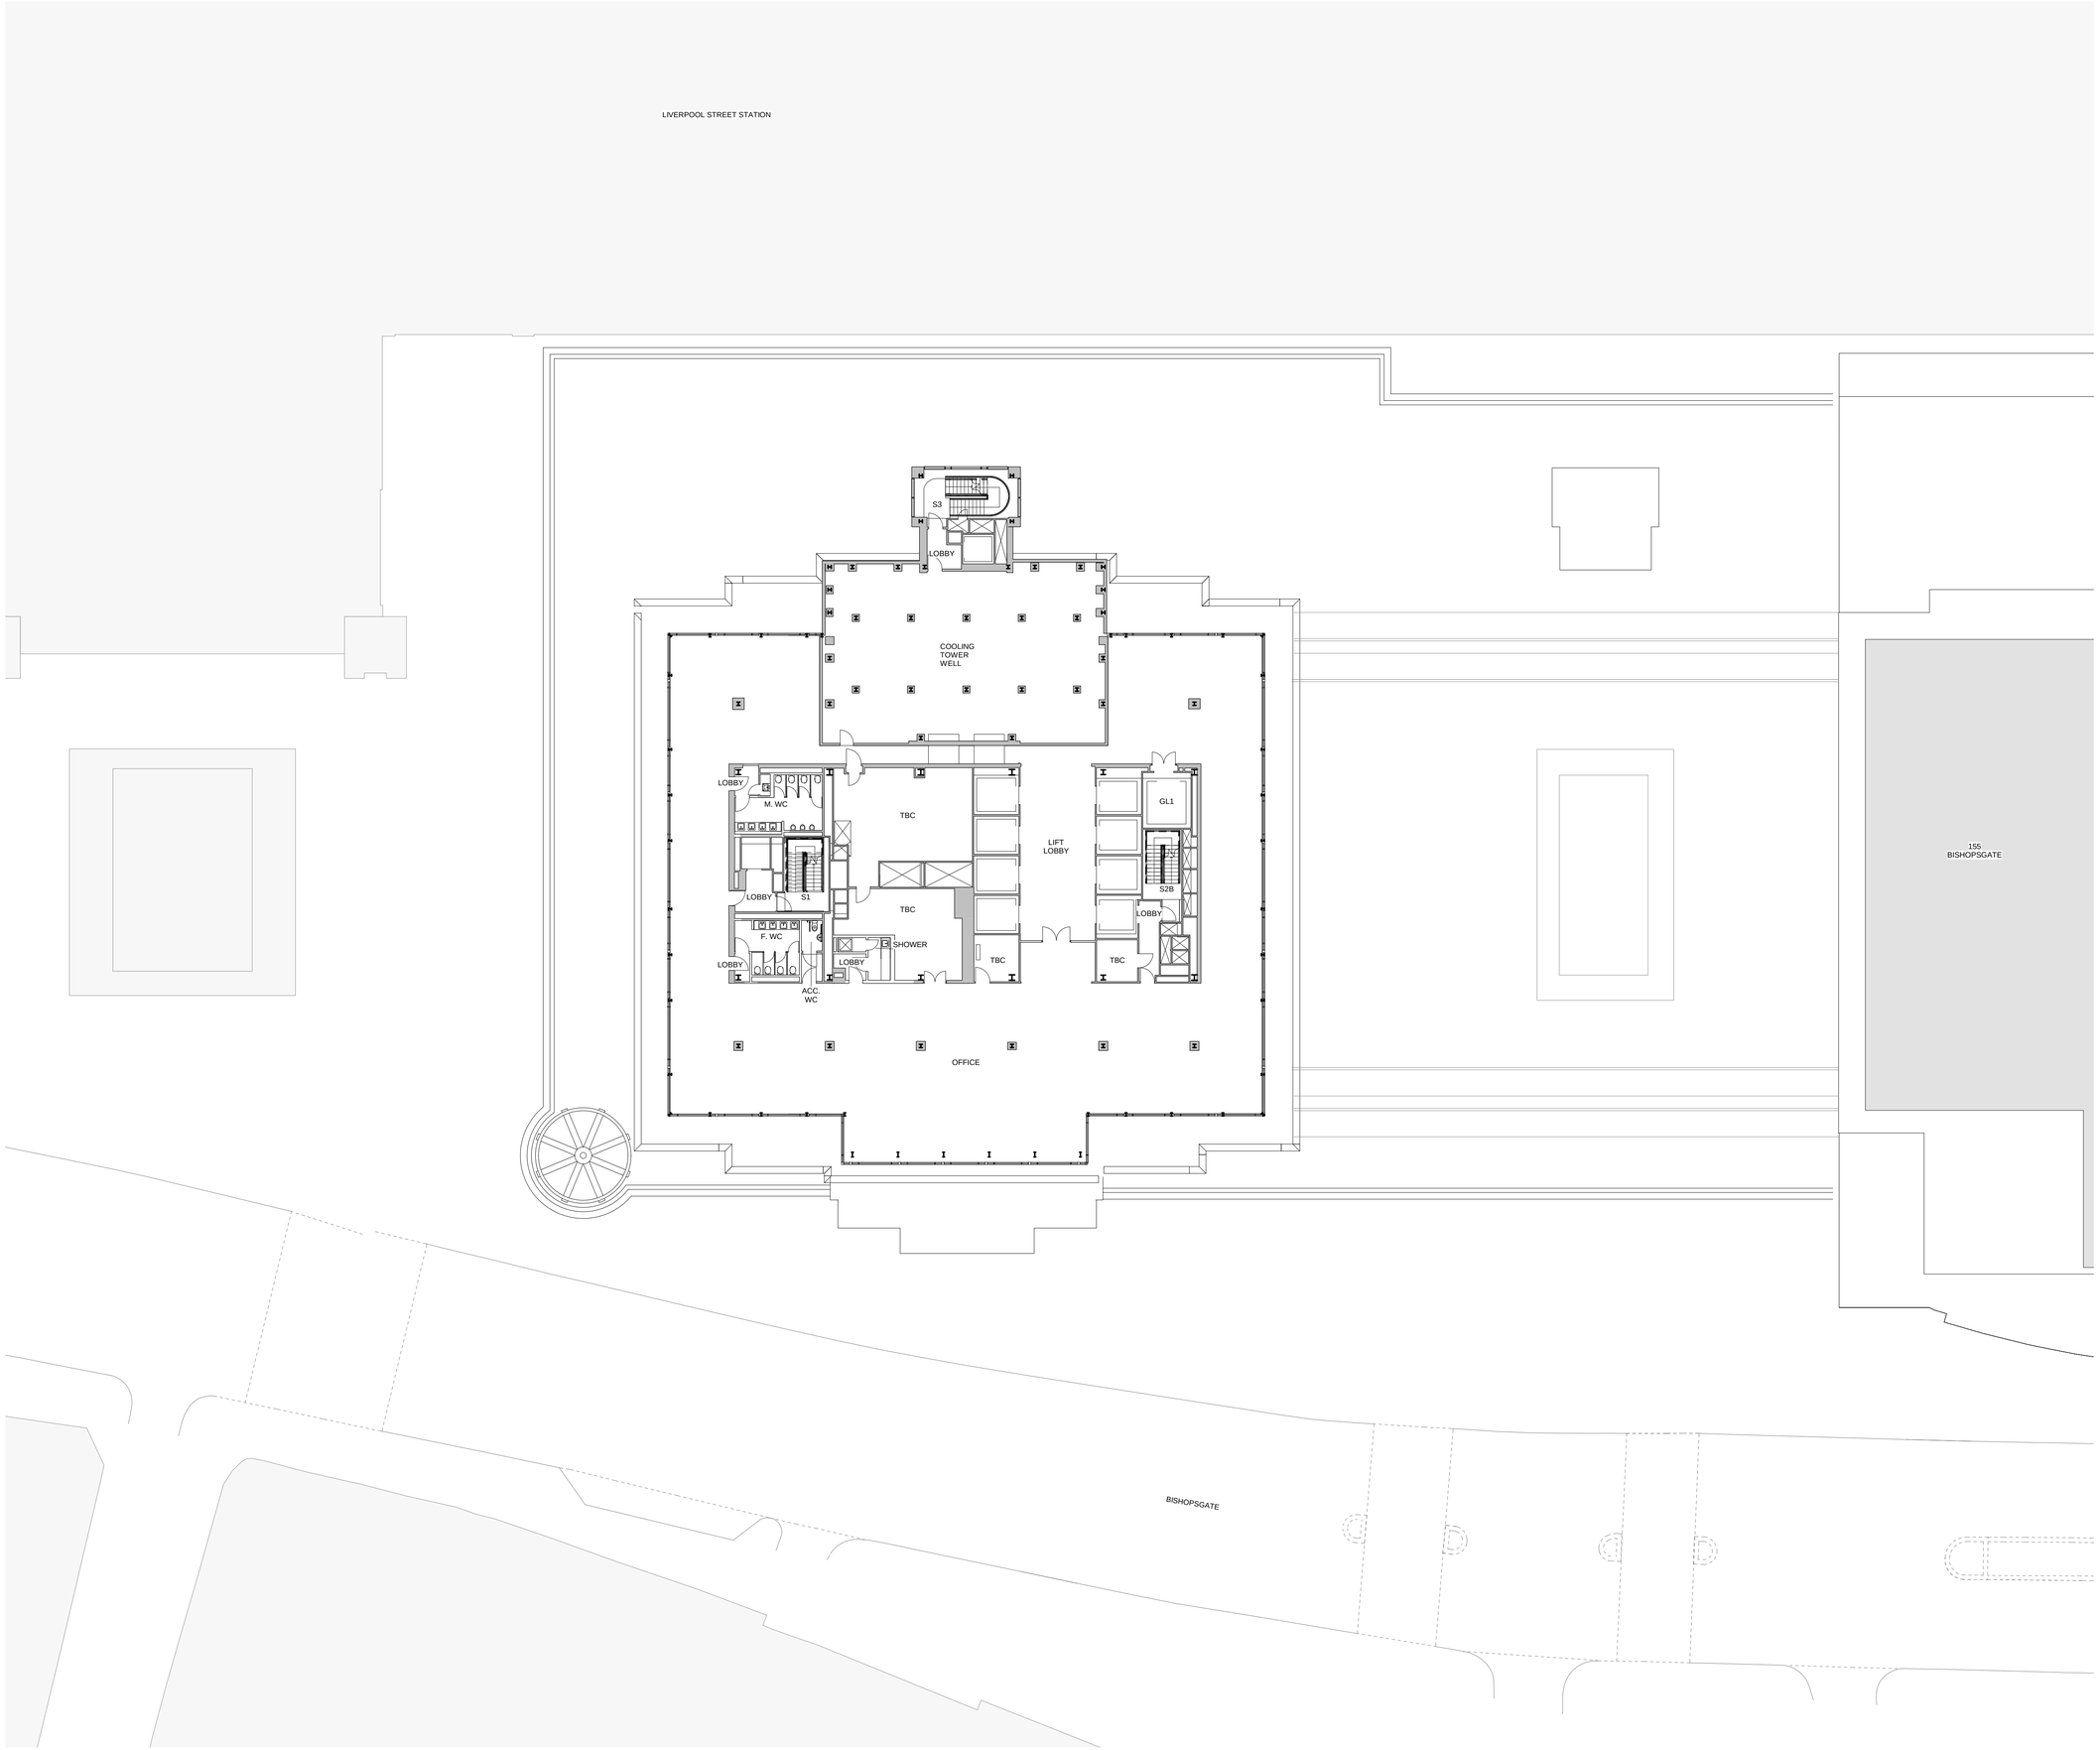

NOTES

Fletcher Priest Architects is a Limited Liability Partnership registered in England and Wales (OC336568) at the below address. ≡ this drawing is to be read in conjunction with the design risk assesment prepared by fpa. ≡ this drawing is to be read in conjunction with other drawings and specification produced by fpa and other members of the design team. ≡ all dimensions are in millimeters unless otherwise stated. ≡ do not scale this drawing. ≡ any discrepancies in dimensions are to be reported to the architect. ≡ all information subject to detail site survey.

GENERAL BUILDING ARRANGEMENT

Plans are based on Sheppard Robson RBS fit out drawings (DRW NO: 4086-20-201 to 216). Provided to FPA by SRM/M3 (24.02.2017) - subject to change pending full survey information and structural review / coordination.

NOTE:

These drawings are subject to further detailed coordination and are for information only.

REV	DESCRIPTION	BY	CHK	DATE

PRELIMINARY

CLIENT
BRITISH LAND

PROJECT
135 BISHOPSGATE

DRAWING
98 LETTING DEMISE PLAN
12 FLOOR PLAN

DRAWING NUMBER

Project	Originator	Vol./Sys.	Level	Type	Role	Number
135BG	FPA	ZZ	12	DR	A	9813

SCALE AT A1	FPA JOB No.	REVISION
1 : 200	1392	P01

DATE OF FIRST ISSUE	DRAWN BY / CHECKED BY
08.06.2017	BP / LR

fletcher priest architects
london + köln + riga

middlesex house
34/42 cleveland st
london W1T 4JE
t +44 (0)20 7034 2200
f +44 (0)20 7637 5347
www.fletcherpriest.com