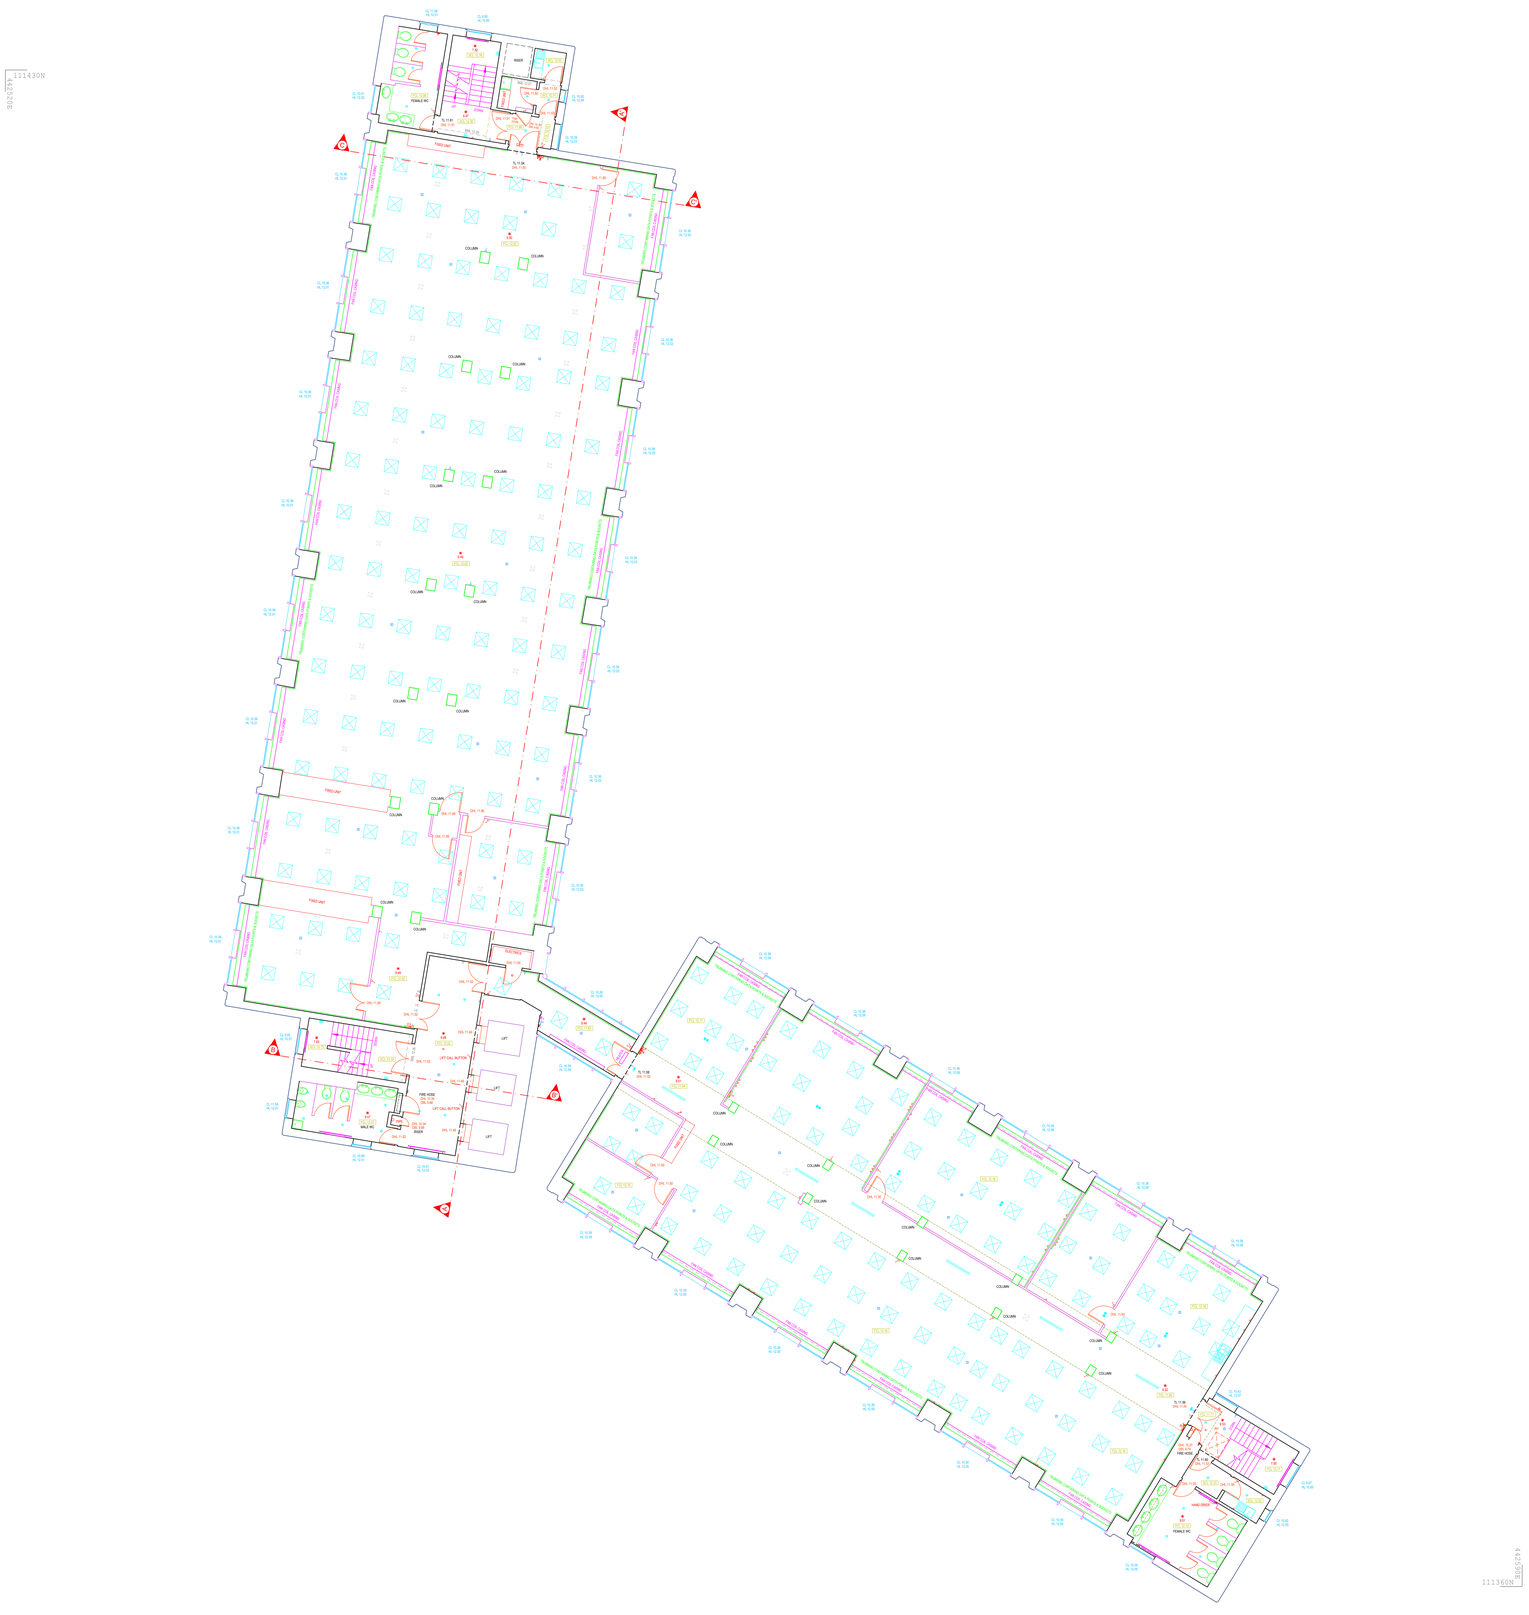

Notes

This drawing and the information contained therein is issued in confidence and is the copyright of MT Surveys Ltd. Disclosure of this information to Third Parties and unauthorised copying or replication of this data without approval is forbidden.

Direction of North

GRID
OS NATIONAL GRID.
Using the OS GPS Network and applying OSTN02 transformation and then removing the scale factor for true distances.

DATUM
OS LEVEL DATUM.
Using the OS GPS Network and applying OSGM02 National Geoid Model to obtain local area corrections.

BUILDING SURVEY KEY

CEILING HEIGHTS		WINDOW HEIGHTS	
SCH 2.22	Floor to Structural Ceiling	F-C 1.43	Floor to Cill
FCH 2.22	Floor to False Ceiling	C-H 2.28	Cill to Head
APX 2.22	Floor to Ceiling Apex	C-SPR 1.43	Cill to Spring
SPR 2.22	Floor to Ceiling Spring	C-APX 2.29	Cill to Apex
SCL 0.00	Level to Stuctural Ceiling	CL 0.00	Cill Level
FCL 0.00	Level to False Ceiling	HL 0.00	Head Level
APL 0.00	Level to Ceiling Apex	APL 0.00	Level to Apex
SPL 0.00	Level to Ceiling Spring	SPL 0.00	Level to Spring

BEAM HEIGHTS		RECESS HEIGHTS	
BMH 3.52	Floor to U/S of Beam	BH 0.86	Floor to Base
BM SPR 3.52	Floor to U/S of Spring	TH 3.35	Floor or Base to U/S
BM APX 3.52	Floor to U/S of Apex	BL 0.00	Level to Base
BML 0.00	Level to U/S of Beam	TL 0.00	Level to U/S
BM SPL 0.00	Level to U/S of Spring	APL 0.00	Level to Apex
BM APL 0.00	Level to U/S of Apex	SPL 0.00	Level to Spring

DOOR HEIGHTS		OTHER	
DH 2.07	Floor to U/S Door Frame	TOW 0.00	Top of Wall Level
F-SPR 1.68	Floor to Spring of Door	✳ 0.00	Floor Level
F-APX 2.35	Floor to Apex of Door		
DBL 0.00	Level to Base of Door		
DHL 0.00	Level to U/S Door Frame	ANNOTATION	
DAPL 0.00	Level to U/S Apex of Door	AH	Access Hatch
DSPL 0.00	Level to U/S Spring of Door	SKY	Skylight

ELECTRICAL SYMBOLS

	Light Switch (tags=switches)		Twin Pole, 2 Way
	Pull Cord Switch	D	Light Switch Dimmer
	Single Socket		Double Socket
	Single Socket (Light)		Double Socket (Light)
	Electricity Supply		Blanking Plate
	Fused Spur		Switched Fused Spur
	Isolator Switch	PA	Pull Cord Panic Alarm
	Telephone Point	D	Data Point
A	Aerial Point	R	Reset Switch
	Intercom/Keypad	M	Magnetic Door Catch
L	Sensor (Lights)	A	Sensor (Alarm)
DR	Door Release Switch	DR	Door Release Break Glass
FB	Fuse Box	I	Isolation Board
DB	Distribution Board	EM	Electric Meter
C	360 Ceiling CCTV	C	CCTV Wall Mounted
	Shaver Point	SP	Speaker/Tannoy (Wall)
SP	Speaker (Ceiling)	AL	Alarm Keypad

FIRE SERVICES SYMBOLS

S	Smoke Detector		Sprinkler
FA	Fire Alarm/Sounder	BG	Break Glass
FB	Fire Blanket	FP	Fire Panel
	Fire Extinguisher (Small)		Fire Extinguisher (Large)
	Fire Hose Reel		

LIGHTING SYMBOLS

	Flourescent Tube 1200mm		Flourescent 600mm
	Emergency Light		
	Emergency Exit Light		Floodlight
	Spotlight	P	Pendant Luminaire
	Spotlight Directional		Ceiling Luminaire
	Wall Light		Wall Light Multi

HEATING/VENTILATION SYMBOLS

			Vent
	Air Con 600mm		Boiler
HT	Heater		Radiator
			Extractor Fan

SERVICES SYMBOLS

GM	Gas Meter	GT	Gas Tap
WM	Water Meter	ST	Water Stop Tap
HD	Hand Dryer	SVP	Soil Vent Pipe
RWP	Rain Water Pipe		Floor Safe

(w) www.mtsurveys.com
(e) admin@mtsurveys.com
(t) (0)1274 408352

MT Surveys Ltd
Unit 8
Parkview Court
Shipley
BD18 3DZ

CLIENT: DLA Architecture

SITE: Dukes Keep, Southampton.

DRAWING TITLE: Measured Floor Plan Survey 2nd Floor

DRAWING REF-(LAYOUT TAB)	SCALE@A0
1101-145_2 (A0)	1/100
PROJECT REF: 1101-145	REV: Ø

SURVEYED	WS	DRAWN	WS
CHECKED	MT	DATE	23/09/2019

REV	DATE	DRAWN	DESCRIPTION	CHECKED
-	--/--/----	--	--	--