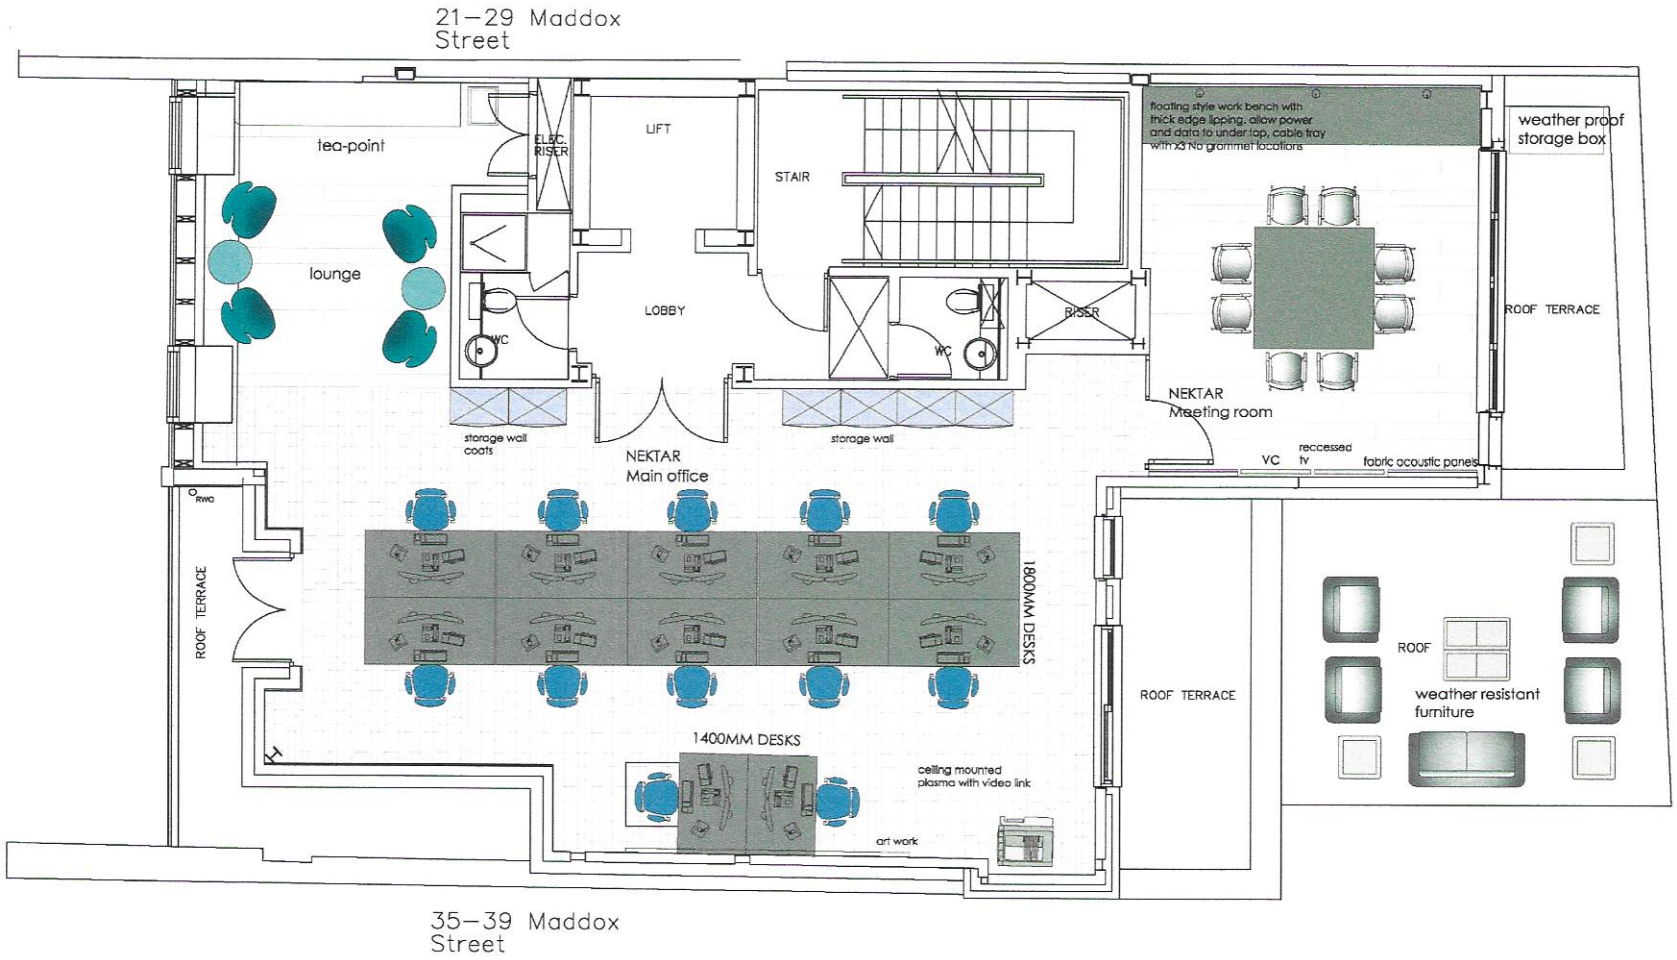

5TH Floor

Rev	Revision	By	Date	Chk'd	Date
B	NOTES ADDED/UPDATED	PV	09.05.14		
A	PRELIMINARY ISSUE	PV	07.05.14		

CLIENT: BRUMMER & PARTNERS

ADDRESS: 31-34 MADDOX STREET LONDON

bluu

TITLE: 5th FLOOR GENERAL LAYOUT

DESIGN BY	-	PC
DATE	-	06/05/2014
SCALE	-	1:50@A2
CAD BY	-	PV
SIGN OFF	-	PC

Dwg No: 14.00XX – 5 – GL B