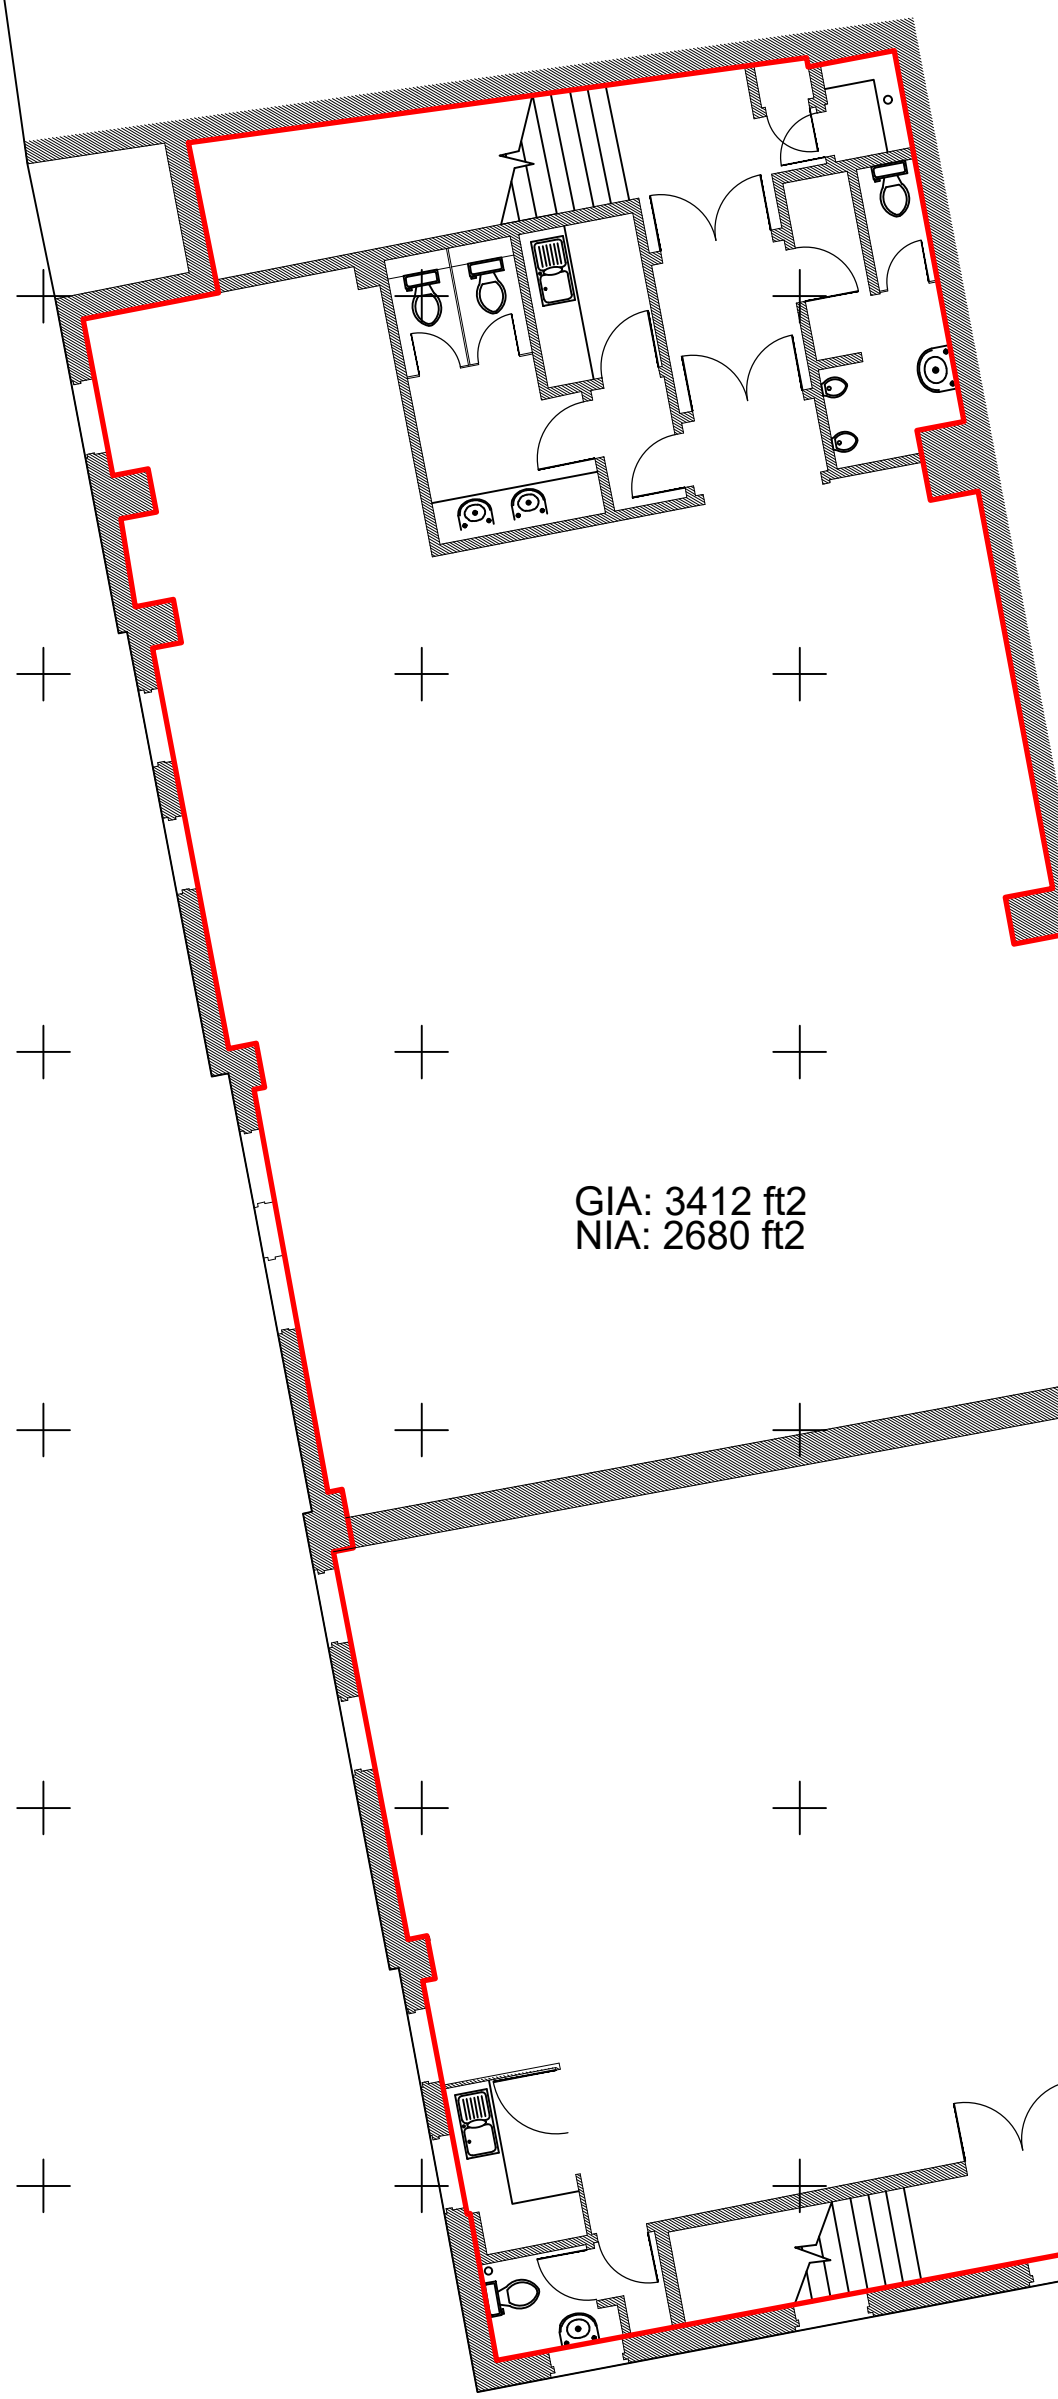

N

Notes :

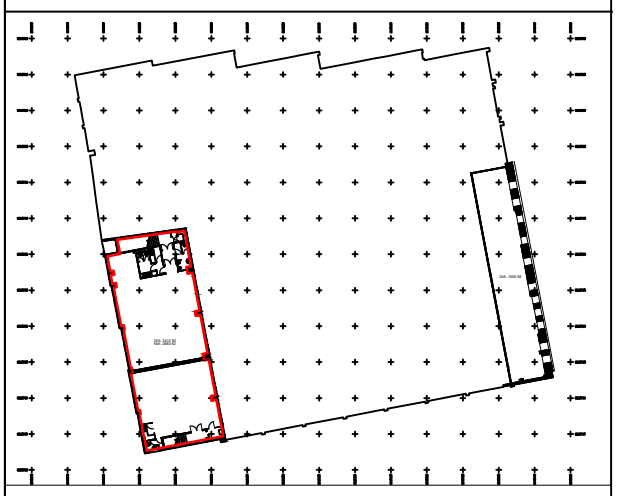

Rev:	Comments	By	Chkd	Date
-	--	--	--	--/--/----

MBS SURVEYS

www.MBS-Surveys.com Tel: 07545382209

Project Name
Former Bingo Hall,
Bolton Road, Banbury, OX16 OTH

CAD Drawing Name:
MBS - 5296

Drawing Title :
North Bar Street Offices - First Floor Plan

Client:
Urban Associates
Agent:

Date
21/04/21

Scale
1:100 @ A3

Drawn by:	Checked by:	Project Code:	Revision:
OW	TW	MBS - 5296	

Grid Orientation:	Site Level Datum
OS GPS	OS GPS

All dimensions are to be checked on site where applicable.This drawing must not be scaled, and only written dimensions should be respected.

Tree species and sizes on this drawing are not guaranteed, and if critical should be verified by an arboriculturist. Tree spreads are average about the bole, and heights are approximate at the time of the survey.