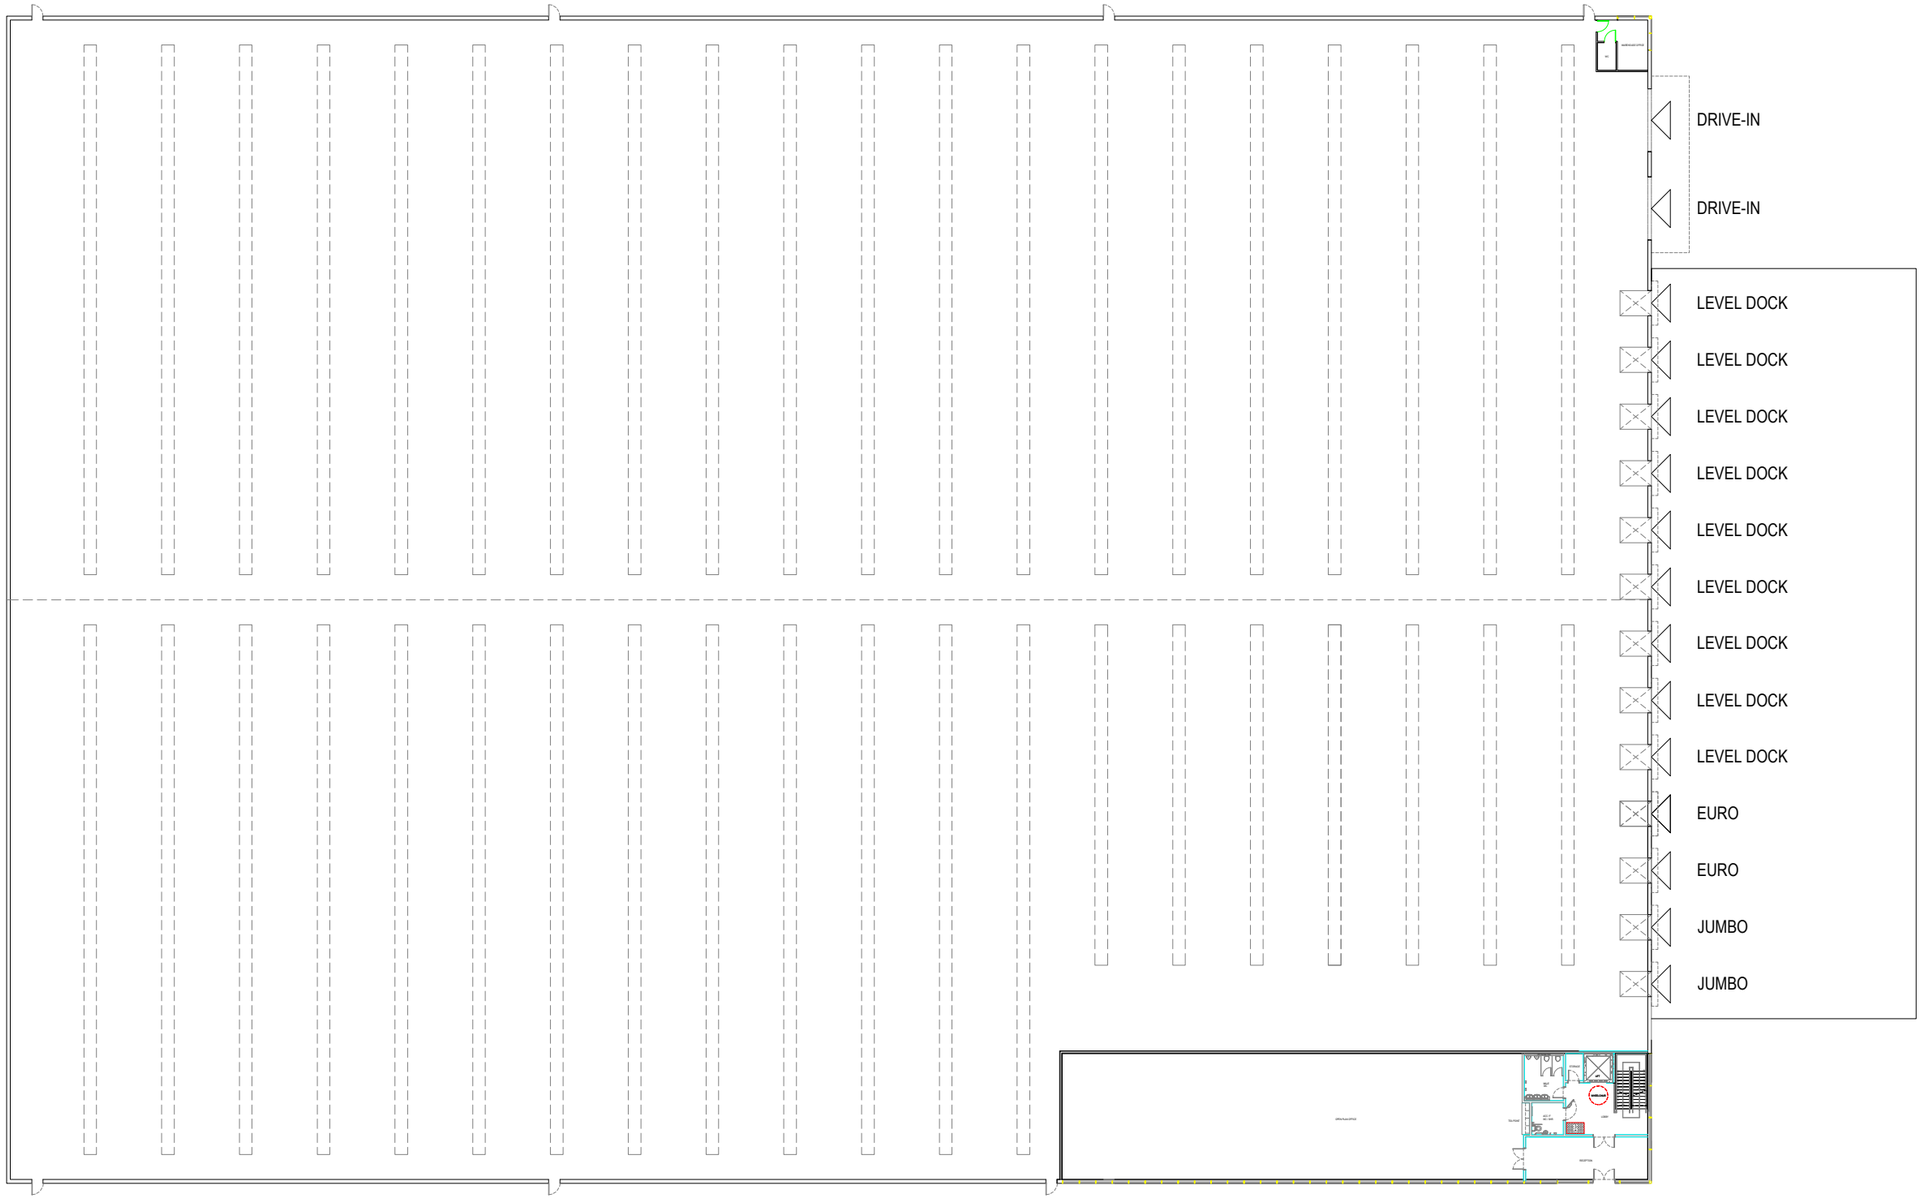

PROPERTY consultancy

DO NOT SCALE THIS DRAWING, CHECK ALL DIMENSIONS ON SITE

This drawing is to be read in conjunction with all relevant specifications and drawings issued. For discrepancies or omissions contact the client.
The contractor is to check and verify all building and site dimensions and check levels before work commences

Client: Cantt_Pak_Limited	
Drawing Nr: PPC_130_004	
Project: BASF_Cheadle_Hulme	
Drawing Title: Proposed_Warehouse	
Scale: 1:500_@_A3	Drawing Issue: Planning
Drawn By: D.R.	Authorised: R. J. S.
Revision: -	Date: 14/04/2021

PROPERTY consultancy